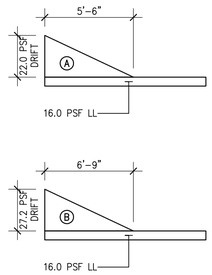

SNOW DRIFT DIAGRAM 3
S-101

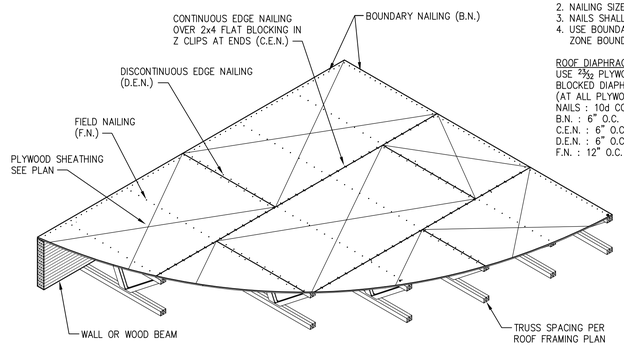

NOTES:
1. RUN LONG DIMENSION OF PLYWOOD PERPENDICULAR TO TRUSSES.
2. NAILING SIZE AND SPACING AS NOTED BELOW.
3. NAILS SHALL HAVE A MIN. ⅜" EDGE DISTANCE.
4. USE BOUNDARY NAILING CONTINUOUS @ ALL NAILING ZONE BOUNDARIES. SEE PLAN FOR ZONE EXTENTS.

ROOF DIAPHRAGM
USE 23/32 PLYWOOD, INDEX 48/24
BLOCKED DIAPHRAGM 2x4 FLAT IN Z CLIP
(AT ALL PLYWOOD EDGES, TYP. U.N.O.)
NAILS : 10d COMMON NAILS
B.N. : 6" O.C.
C.E.N. : 6" O.C.
D.E.N. : 6" O.C.
F.N. : 12" O.C.

TYPICAL ROOF DIAPHRAGM DETAIL 2
S-101

PLAN NOTES

1. REF. SHEET S-000 FOR STRUCTURAL NOTES AND SPECIAL INSPECTIONS.
2. REF. 9/S-301 FOR TYPICAL SUSPEND THREADED ROD SUPPORT DETAIL AS REQUIRED.
3. REF. 7/S-301 & 12/S-301 FOR TYPICAL SOFFIT FRAMING AT SERVICE COUNTER. REFER TO ARCH. FOR LOCATION.
4. REF. 2/S-301 FOR TYPICAL HEADER DETAIL AS REQUIRED U.N.O.
5. REF. 8/S-301 FOR TYPICAL MECHANICAL UNIT SUPPORT DETAIL AS REQUIRED.
6. REF. 6/S-301 FOR TYPICAL BRIDGING AND BRACING DETAIL AS REQUIRED.
7. REF. 10/S-301 FOR TYPICAL PARTITION WALL SUPPORT PARALLEL TO TRUSS DETAIL AS REQUIRED.
8. REF. 11/S-301 FOR TYPICAL PARTITION WALL SUPPORT PERPENDICULAR TO TRUSS DETAIL AS REQUIRED.
9. REF. 1/S-100 FOR SHEARWALL SCHEDULE.
10. REF. 12/S-201 FOR METAL STUD VERTICAL BLOCKING.

ROOF NOTES 1
S-101

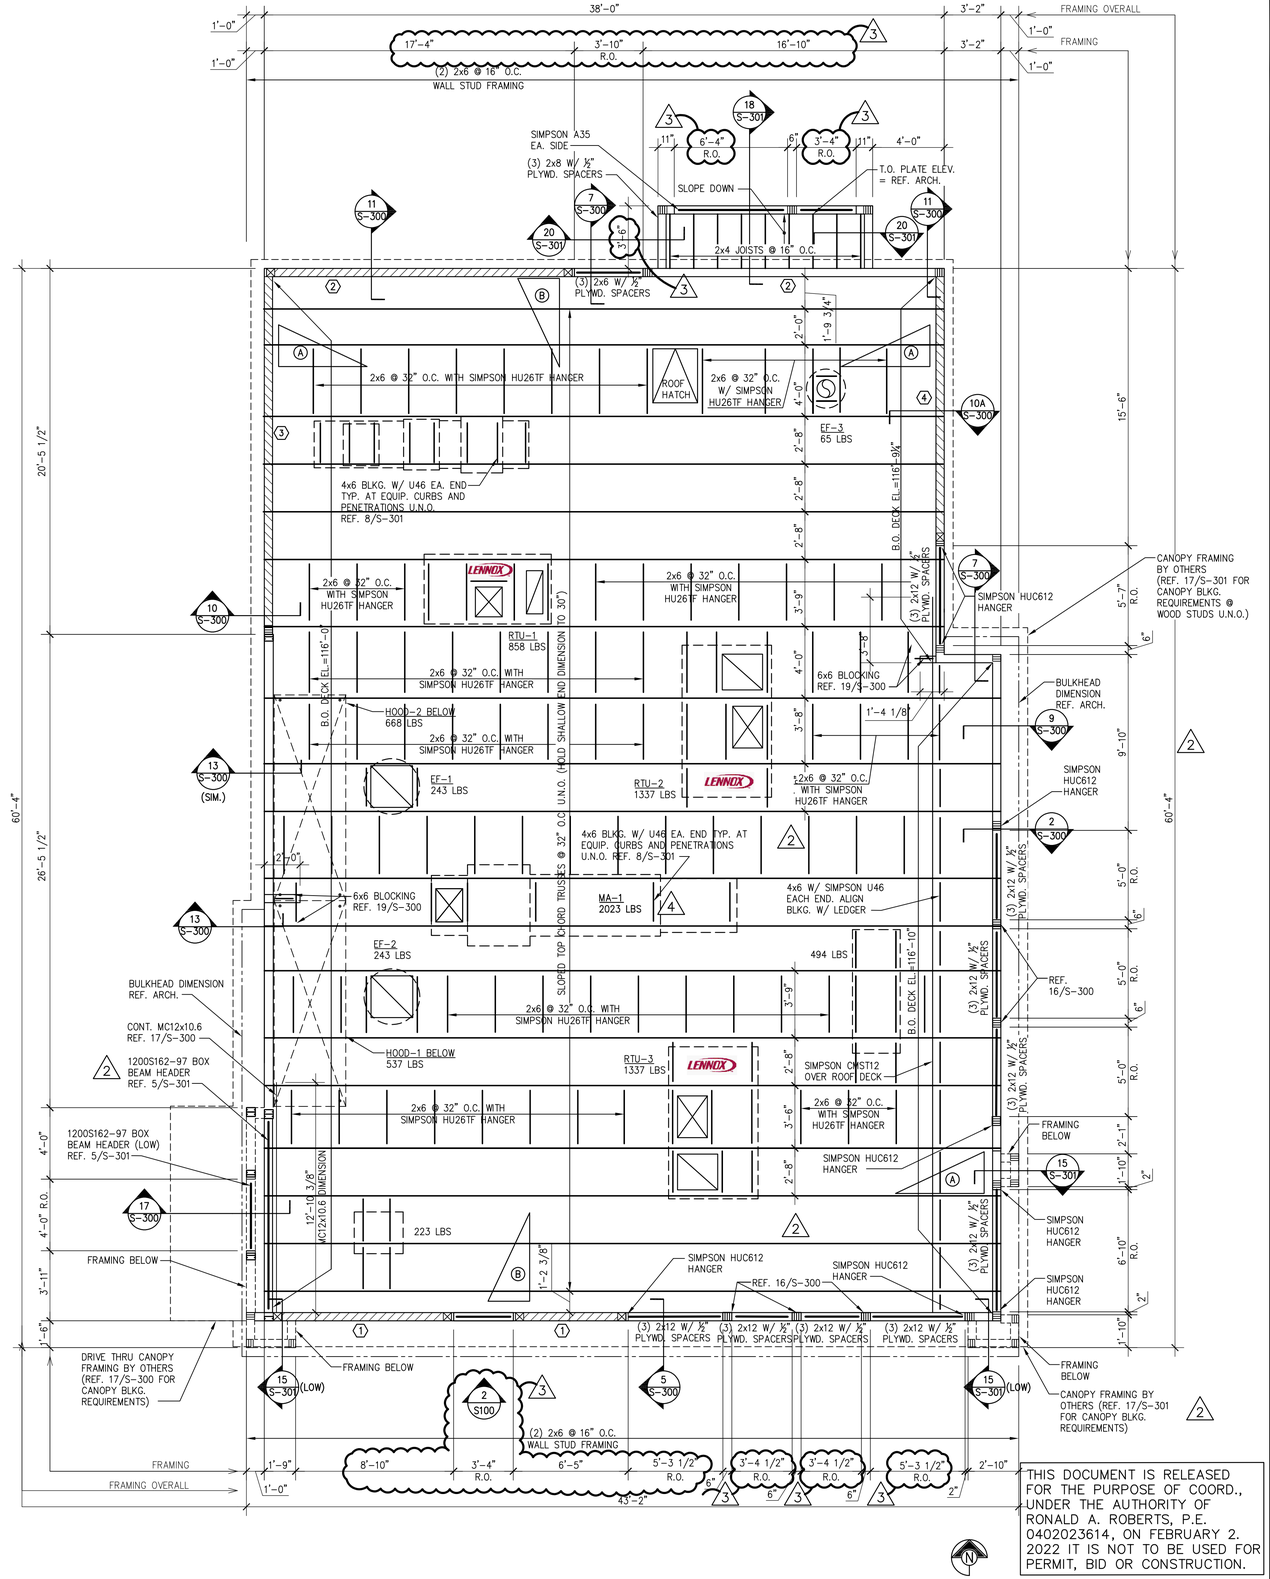

THIS DOCUMENT IS RELEASED FOR THE PURPOSE OF COORD., UNDER THE AUTHORITY OF RONALD A. ROBERTS, P.E. 0402023614, ON FEBRUARY 2. 2022 IT IS NOT TO BE USED FOR PERMIT, BID OR CONSTRUCTION.

ROOF FRAMING PLAN A
1/4"=1'-0" S-101

PANDA EXPRESS CHINESE KITCHEN

ISSUE FOR PERMIT 01-29-21

PANDA EXPRESS, INC.
1683 Walnut Grove Ave.
Rosemead, California
91770
Telephone: 626.799.9898
Facsimile: 626.372.8288

All ideas, designs, arrangement and plans indicated or represented by this drawing are the property of Panda Express Inc. and were created for use on this specific project. None of these ideas, designs, arrangements or plans may be used by or disclosed to any person, firm, or corporation without the written permission of Panda Express Inc.

REVISIONS:

1	SOLUTION F.2	09-30-21
2	OWNER REVISIONS	01-27-22

ISSUE DATE:

ISSUE FOR PERMIT	01-29-21
ISSUE FOR BID	04-30-21
ISSUE FOR BID (DT)	02-04-22

DRAWN BY: AE

PANDA PROJECT #: D8164
PANDA STORE #: -
ARCH PROJECT #: 261-321

idGROUP

Ronald A. Roberts Associates, Inc.
Consulting Engineers
2948 N. Stemmons Freeway
Dallas, Texas 75247-6103
Phone: (214) 637-6299
www.rara.net

PANDA EXPRESS
TRUE WARM & WELCOME
JEFFERSON AVE. & MORRIS DR.
NEWPORT NEWS,VA 23605

S-101
ROOF FRAMING PLAN
LENNOX

ISSUE FOR PERMIT 01-29-21

TRUE WARM & WELCOME 2300 R4

X:\PROJECTS\PROJECTS_OLD\20319 Panda Express Newport News VA\20319S-101_Roof Framing Plan.dwg, S-101 Lennox, 2/2/2022 1:15:52 PM, bkoliazchowski, Bluebeam PDF, ARCH_D_(24.00_x_36.00_Inches), 1:1