PLAT OF
PINE PARK WEST

THE S.E. 1/4 OF THE S.E. 1/4 OF SECTION 34, A PORTION OF THE S.W. 1/4 OF SECTION 35, T7N., R.12E., AND A PORTION OF THE N. 1/2 OF SECTION 2, T.6N., R.12E., M.D.B.&M.

AMADOR COUNTY, CALIF.

MORGAN ENGINEERING CO.
FOLSOM CALIFORNIA

NOVEMBER, 1968

SCALE: 1" = 100'

SHEET 4 OF 5 SHEETS

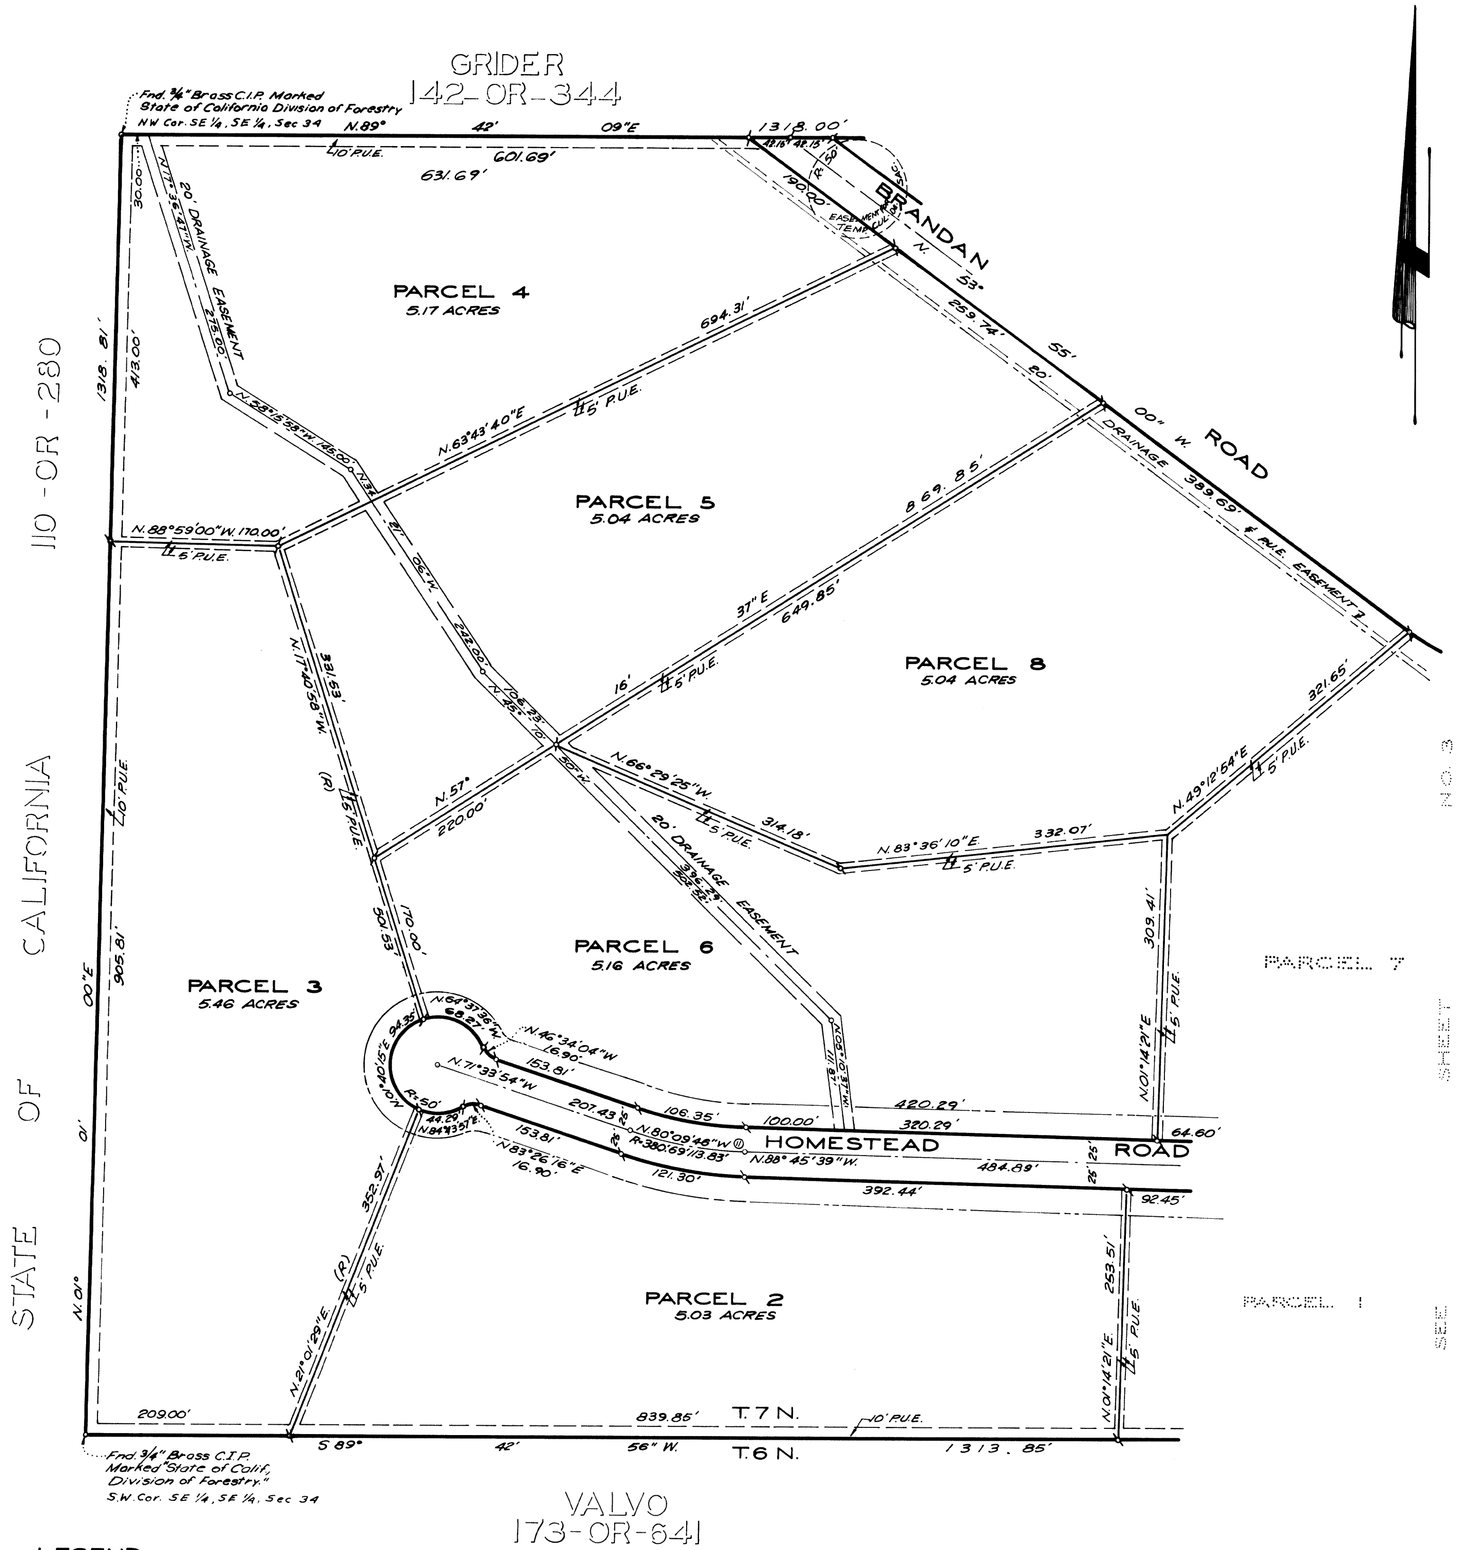

LEGEND:

FND. 3/4" STEEL REINFORCING ROD TAGGED "L. S. 2902" ..... ●
SET 3/4" C.I.P. STAMPED "R.C.E. 13409" ..... ○
25' SETBACK LINE EASEMENT .....

FOR BOUNDARY LINE SURVEY SEE THAT CERTAIN MAP ENTITLED "AMENDED RECORD OF SURVEY, PROPERTY OF LAZZERETTO, etal" FILED IN THE AMADOR COUNTY RECORDERS OFFICE IN BOOK 12 OF MAPS AND PLATS AT PAGE 25.

NOTES:

THE MERIDIAN OF THIS SURVEY IS IDENTICAL TO THAT RECORD OF SURVEY FILED IN THE AMADOR COUNTY RECORDERS OFFICE IN THE BOOK 12 OF MAPS AND PLATS AT PAGE 25.
ALL DISTANCES ON CURVED LINES ARE CHORD MEASUREMENTS.
RADII SHOWN ARE CENTERLINE RADII UNLESS OTHERWISE NOTED.
ALL STREET CORNERS HAVE A TWENTY FOOT RADIUS CURVE UNLESS OTHERWISE NOTED.
ALL STREETS ARE PUBLIC UTILITY EASEMENTS.

67-5