MAP
OF
MADRON PARK

MARIN COUNTY, CAL.

SURVEYED JUNE 1911

Scale 1 40ft

W F Hamill C.E.

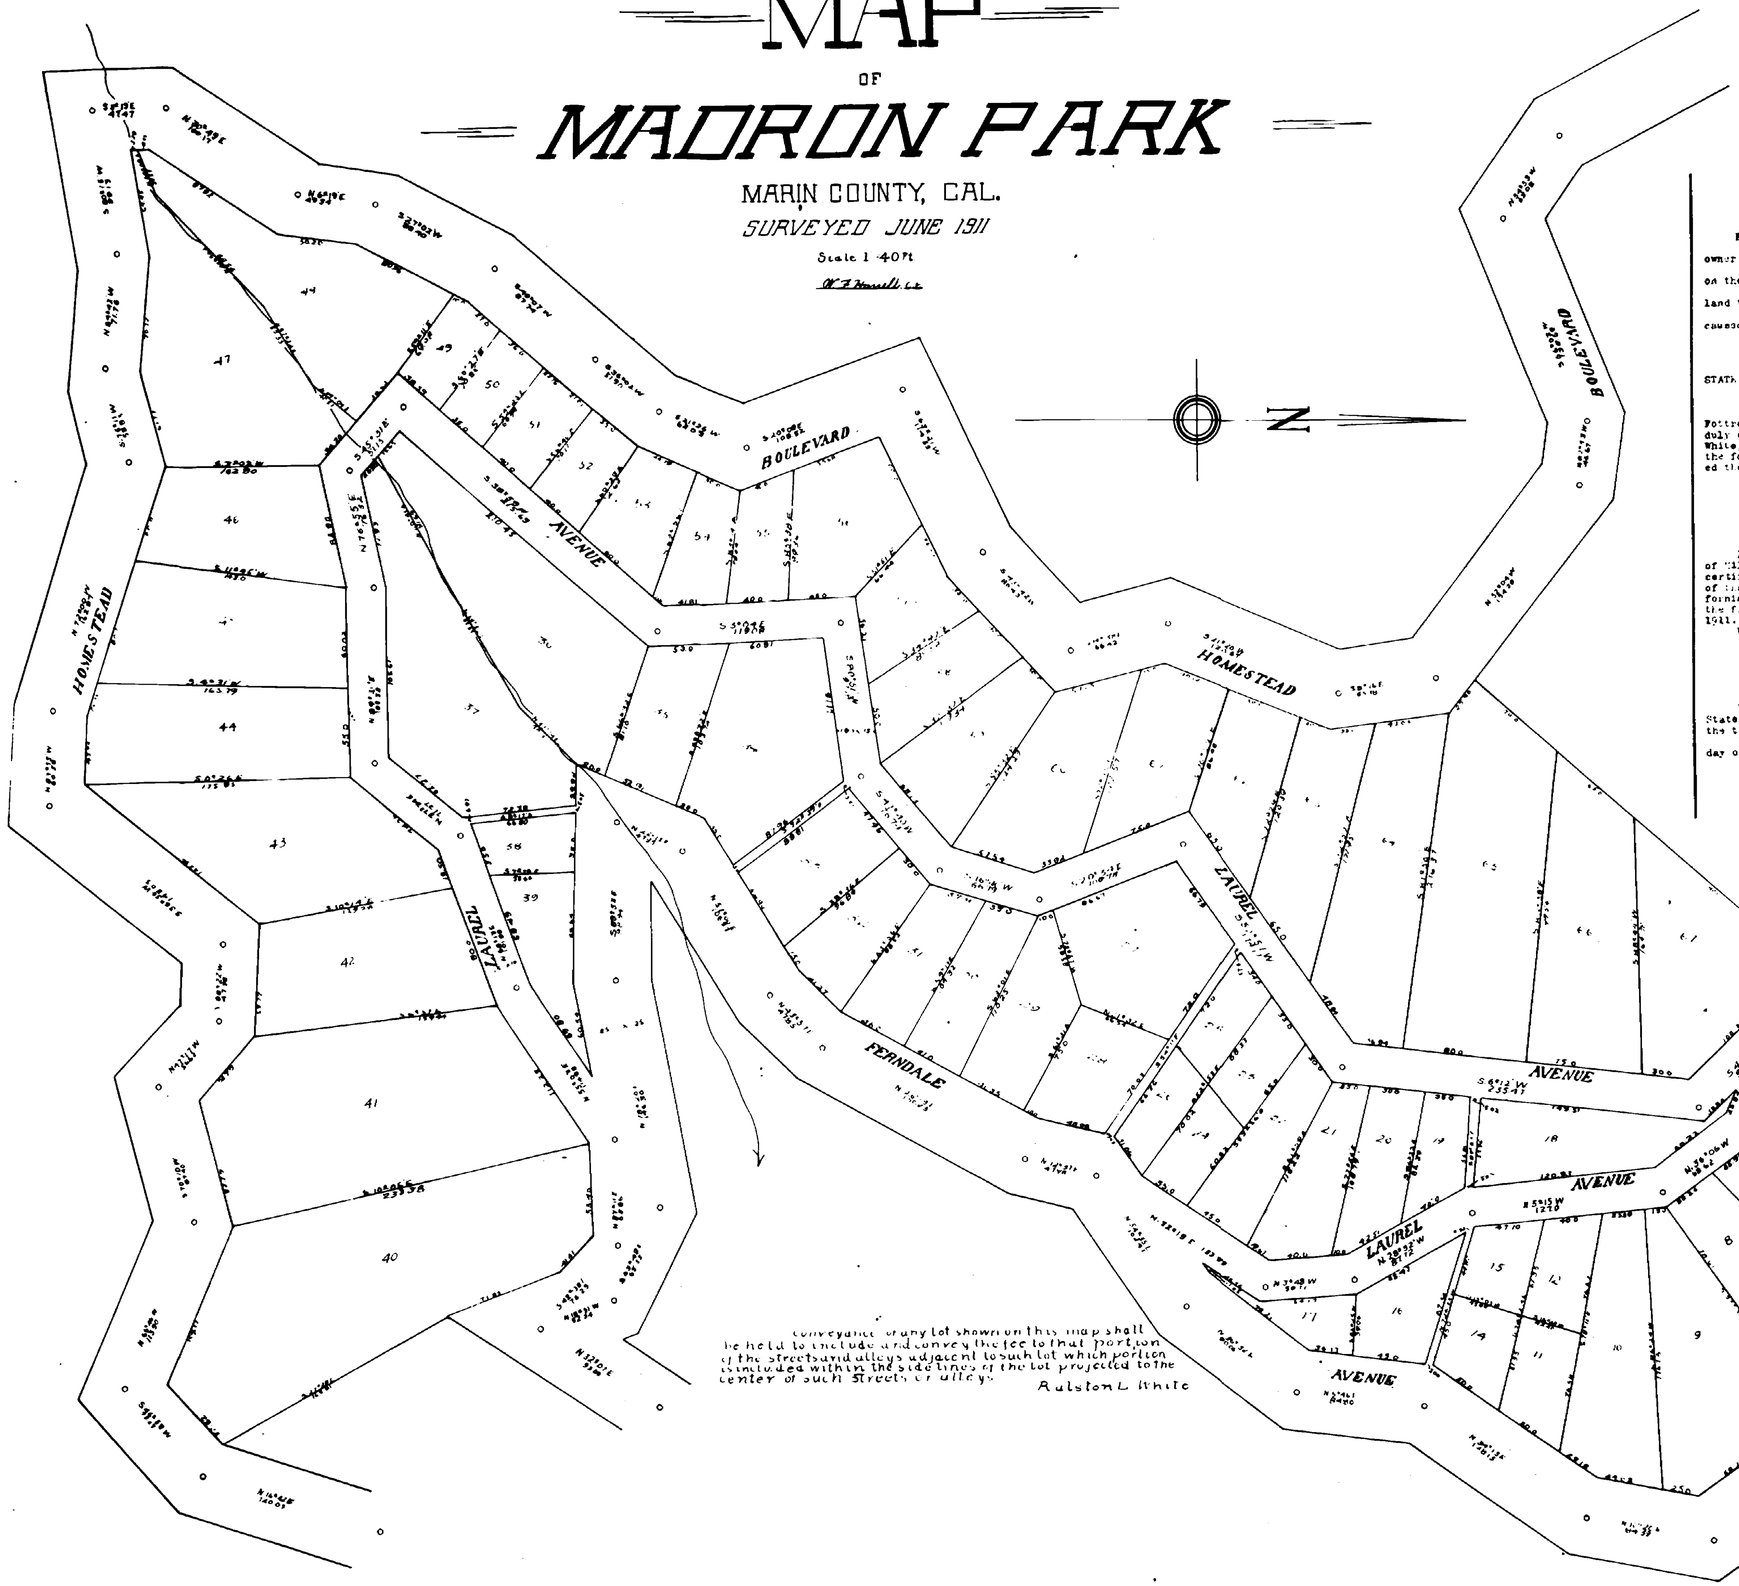

KNOW ALL MEN BY THESE PRESENTS: That I, Ralston L. White, owner in fee simple of the tract of land laid out and delineated on the within map, do hereby declare that I have caused said land to be laid out in lots for the purpose of sale, and have caused this map or plat thereof to be made and placed of record.

Ralston L White

STATE OF CALIFORNIA,
County of Marin, ss.

On this first day of August, 1911, before me, Thomas Fottrell, a Notary Public in and for the said County of Marin, duly commissioned and sworn, personally appeared Ralston L. White, known to me to be the person whose name is subscribed to the foregoing instrument, and acknowledged to me that he executed the same.

Notary Public in and for the County of Marin, State of California.

I, W. F. HAMILL, Civil Engineer and Surveyor, of the Town of Mill Valley, County of Marin, State of California, do hereby certify that this is a true and correct map of the subdivisions of that tract of land known as MADRON PARK, Marin County, California, and that the subdivisions on this map are compiled from the field notes of a survey of said land made by me in June, 1911.

WITNESS my hand this first day of August, 1911.

Civil Engineer and Surveyor.

THIS IS TO CERTIFY that there are no liens for unpaid State or County taxes (except taxes not yet payable) against the tract of land shown on the within map, or any part thereof.

IN WITNESS WHEREOF, I have hereunto set my hand this 2 day of August, 1911.

County Auditor.

Examined and approved
John Hunt
County Surveyor
Chas. S. Ed. Gill
Assistant Surveyor
Examined and approved
Geo. Wm. Hunt
Assistant Surveyor
Examined and approved
W. F. Hamill
County Surveyor
By
Deputy