RECORD of SURVEY for ALETHYA RABB COLLINS — 76-O.R.-273

BEING LOT 19 & A PORTION OF LOT 18 OF THE PLAT OF RESIDUE OF PROPOSED RABB HEIGHTS SUBDIVISION
LOCATED IN SECTION 6, T. 6 N., R. 11 E., M.D.M. — AMADOR COUNTY, CALIF.

TOMA & ANDERSON — LICENSED LAND SURVEYORS - 41 SUMMIT ST., JACKSON, CALIF.
SCALE : 1" = 20' JUNE, 1978

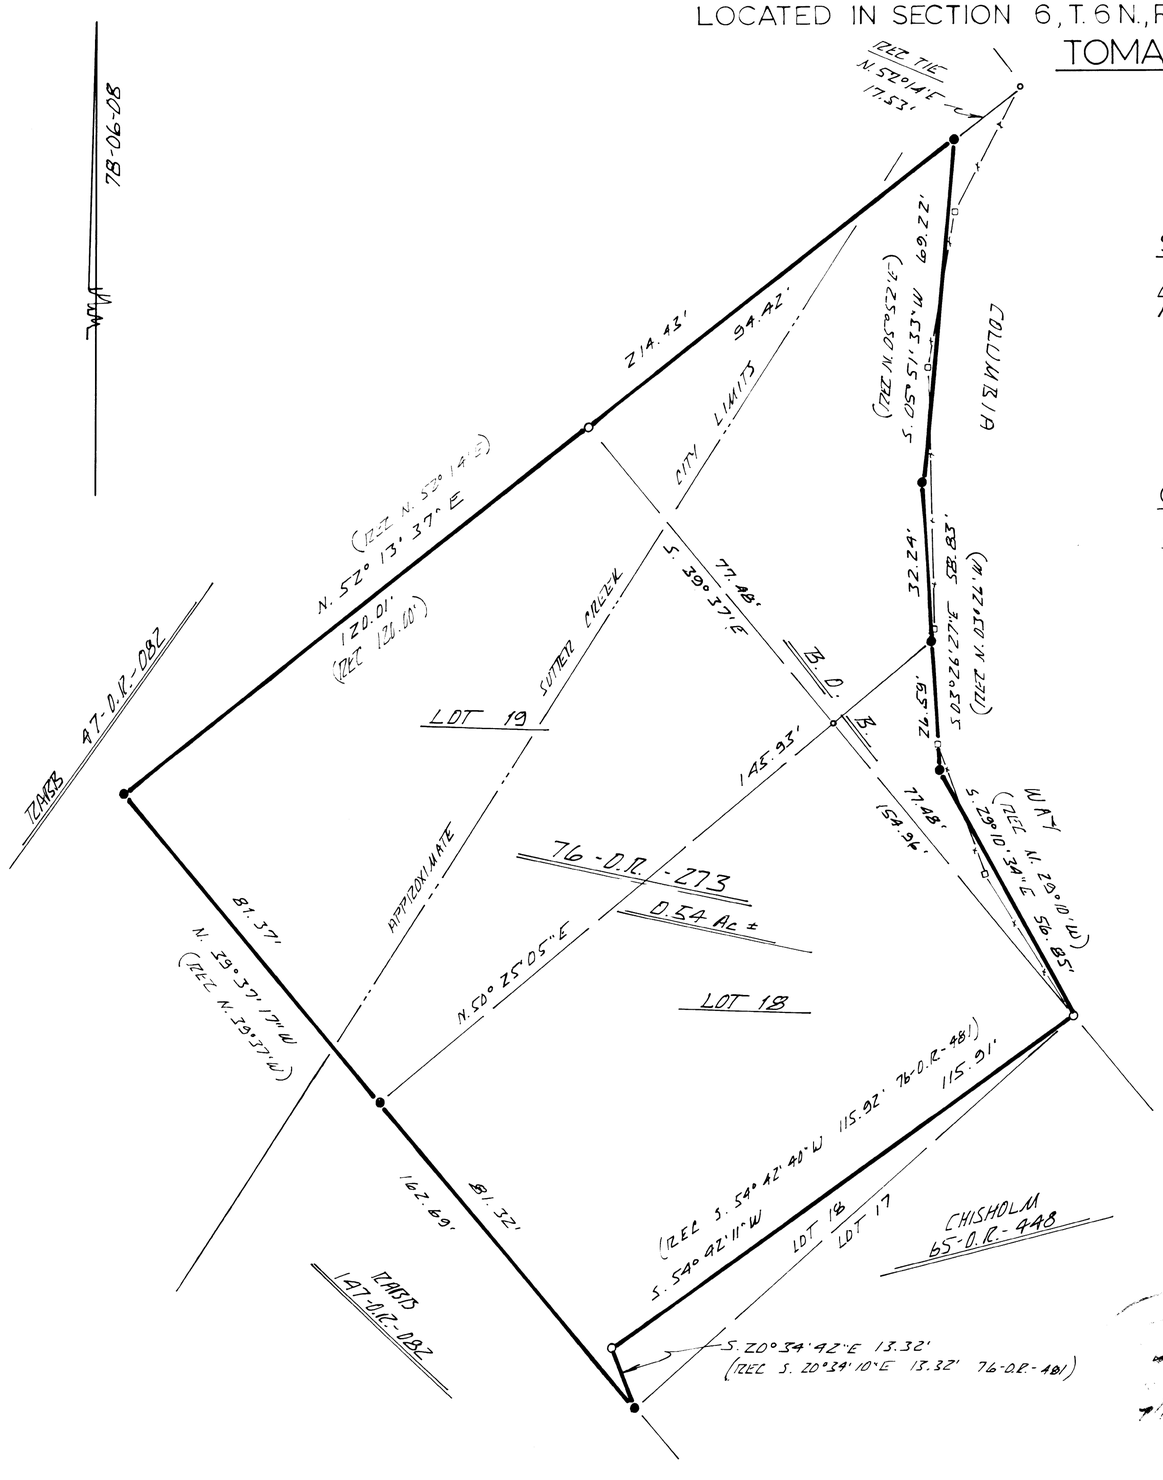

SURVEYOR'S CERTIFICATE

THIS MAP CORRECTLY REPRESENTS A SURVEY MADE BY ME OR UNDER MY DIRECTION IN CONFORMANCE WITH THE REQUIREMENTS OF THE LAND SURVEYORS ACT AT THE REQUEST OF ALETHYA RABB COLLINS IN JUNE OF 1978.

CHZO L. TOMA L.S. 3570

COUNTY SURVEYOR'S CERTIFICATE

THIS MAP HAS BEEN EXAMINED FOR CONFORMANCE WITH THE REQUIREMENTS OF THE LAND SURVEYORS ACT THIS 13 DAY OF JULY, 1978.

JOHN A. CARSTENSEN R.C.E. 22323
AMADOR Co. SURVEYOR

7/13/78

RECORDER'S CERTIFICATE

FILED THIS 14th DAY OF July, 1978, AT 10:03 A.M., IN BOOK 30 OF MAPS AND PLATS AT PAGE 12 AT THE REQUEST OF THE AMADOR COUNTY SURVEYOR.
FEE $5.00

5278

Anthony Sutton BY Dianne L. Swingle
AMADOR COUNTY RECORDER DEPUTY

NOTES & LEGEND

- ● DENOTES 1/2 INCH IRON PIPE TAGGED L.S. 3570 SET ON THIS SURVEY.
- ○ DENOTES 1 INCH IRON PIPE FOUND - AFFIXED BRASS TAG - L.S. 3570.
- —Y—O—Y— DENOTES EXISTING FENCE LINE.
- ∘ MATHEMATICAL POINT ONLY - NOTHING FOUND OR SET.

THE MERIDIAN OF THIS SURVEY IS REFERRED TO THE NORTHEASTERLY LINES OF LOTS 18 & 19 AS SHOWN ON THE PLAT OF RESIDUE OF PROPOSED RABB HEIGHTS SUBDIVISION, THE PLAT OF WHICH IS ON FILE IN THE OFFICE OF THE AMADOR COUNTY SURVEYORS OFFICE UNDER WORK ORDER # 2648, THE BEARING OF WHICH IS S. 39°37' E.

COMPLIANCE CERTIFICATE

CITY ENGINEER'S CERTIFICATE

THIS MAP CONFORMS WITH THE REQUIREMENTS OF THE SUBDIVISION MAP ACT AND LOCAL ORDINANCES.

DATE: 7/13/78

SUTTER CREEK CITY ENGINEER

7/13/78